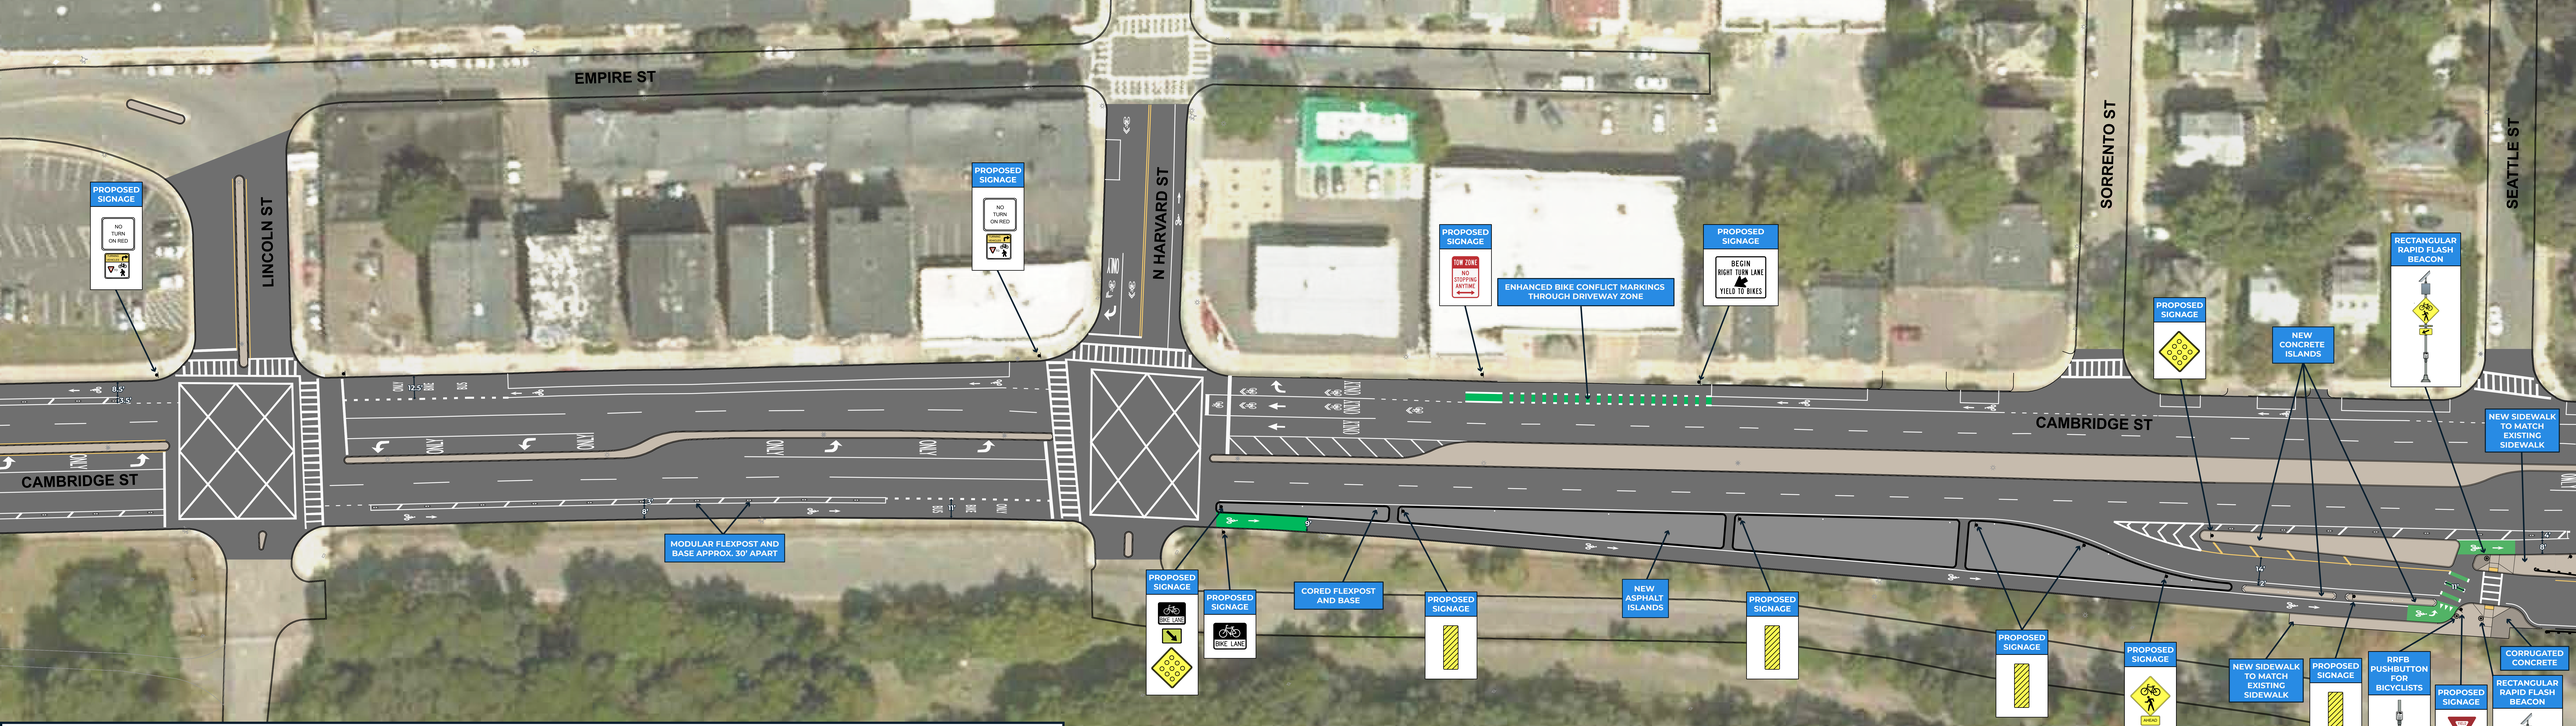

This is a representation of our final design plans for Cambridge Street. We do not expect major changes to the design, but cannot rule out minor changes. All information in this document is for informational purposes only. It is not drawn to scale and is not meant for construction. Find more information, visit: boston.gov/camb-st-allston

Published September 2021

CITY OF BOSTON
Mayor Kim Janey

BOSTON TRANSPORTATION DEPARTMENT
Greg Rooney, Commissioner