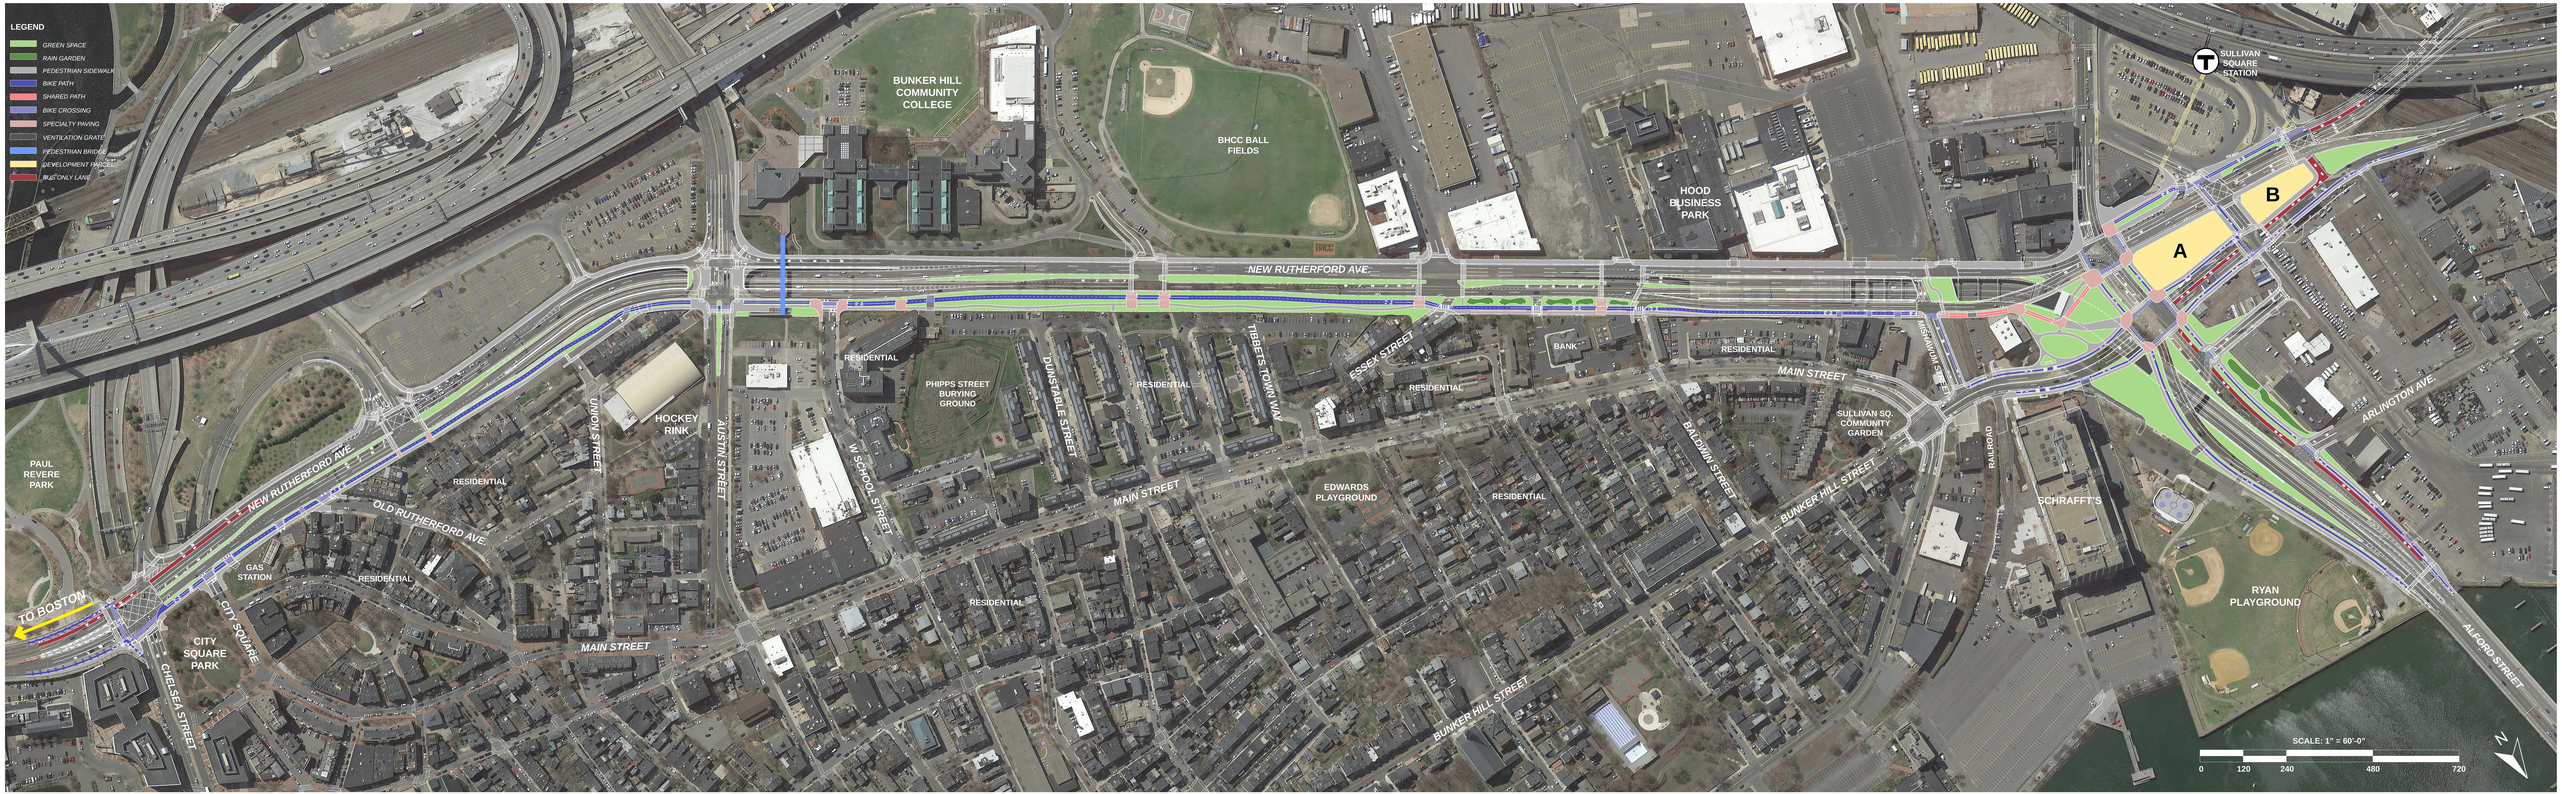

RUTHERFORD AVE - CHARLESTOWN, MA

OVERALL SITE PLAN

BTD
BOSTON, MA
SCALE: 1" = 60'-0"
06.23.11

BROWN, RICHARDSON + ROWE
LANDSCAPE ARCHITECTS AND PLANNERS
3 POST OFFICE SQUARE
BOSTON, MA 021 10