PARKING METER POST INSTALLATION
METHOD Nº 5

Concrete Sidewalk - Excavation Unlimited

Angle Parking Meters

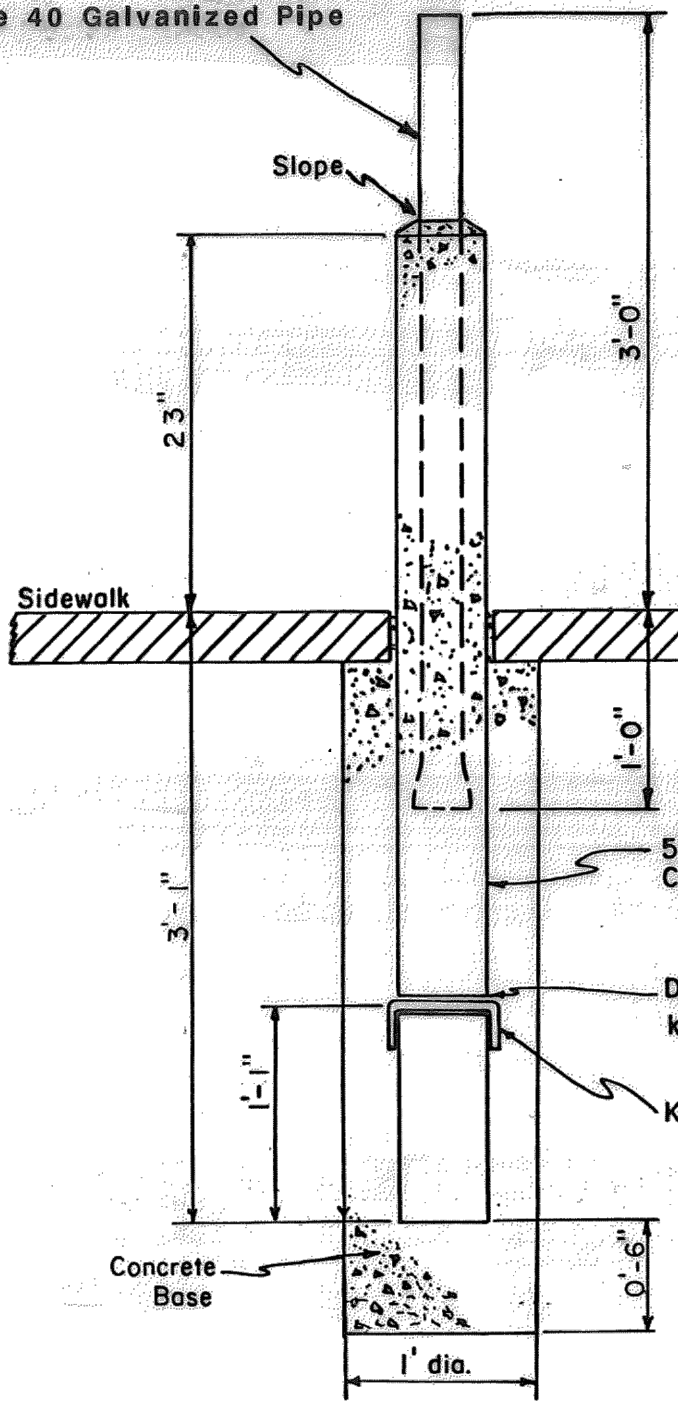

Meter posts shall be installed by drilling a hole in the sidewalk, only after sidewalk has been installed.

NOTES:

1. Meter posts to be 2" Schedule 40 Galvanized Pipe
2. The bottom of each meter post shall be deformed to provide for anti-rotation or other method approved by the Transportation Dept.
3. Location of meter posts from face of curb to be determined by the Transportation Dept. at time of installation.
4. Outside posts to be 5" Galvanized Pipe, 5' long.
5. Keying pin for outside posts to be 1/4" dia.(min.), 8" long bent right or left; or other method approved by the Transportation Dept.
6. All posts to be reamed inside and deburred outside on the top end.

A105

Scale: 1"=1'-0"

DATE: MAY. 18, 1982 REV: AUG. 24, 1983 REV: DEC. 9, 1983 REV: APR. 16, 1986 REV: OCT. 28, 2014