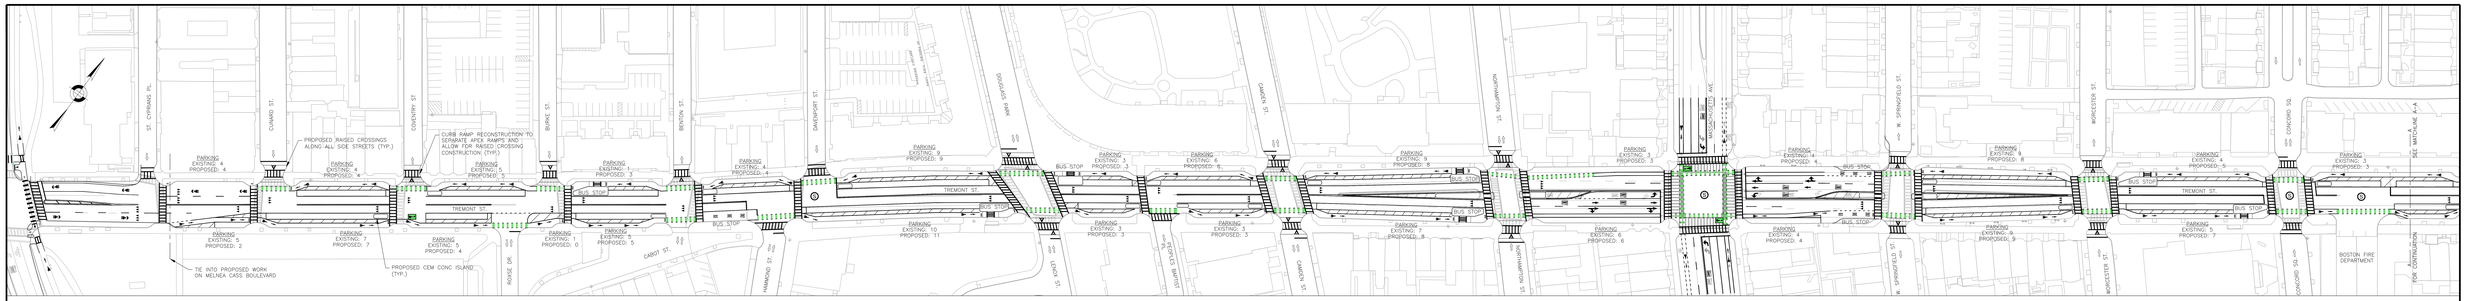

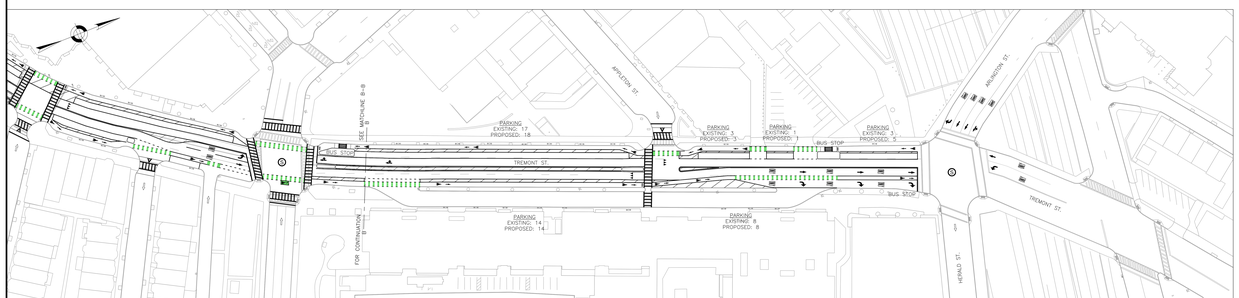

CONCEPT 1 CROSS-SECTIONS

AT INTERSECTIONS:
FLOATING BUS STOP AND PARKING
PROTECTED BICYCLE LANES

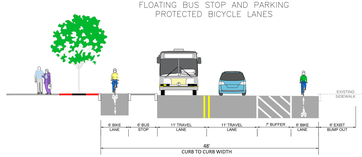
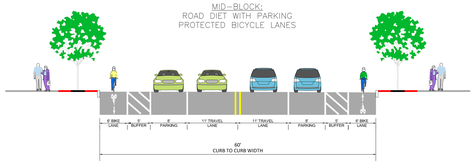
MID-BLOCK:
ROAD DIET WITH PARKING
PROTECTED BICYCLE LANES