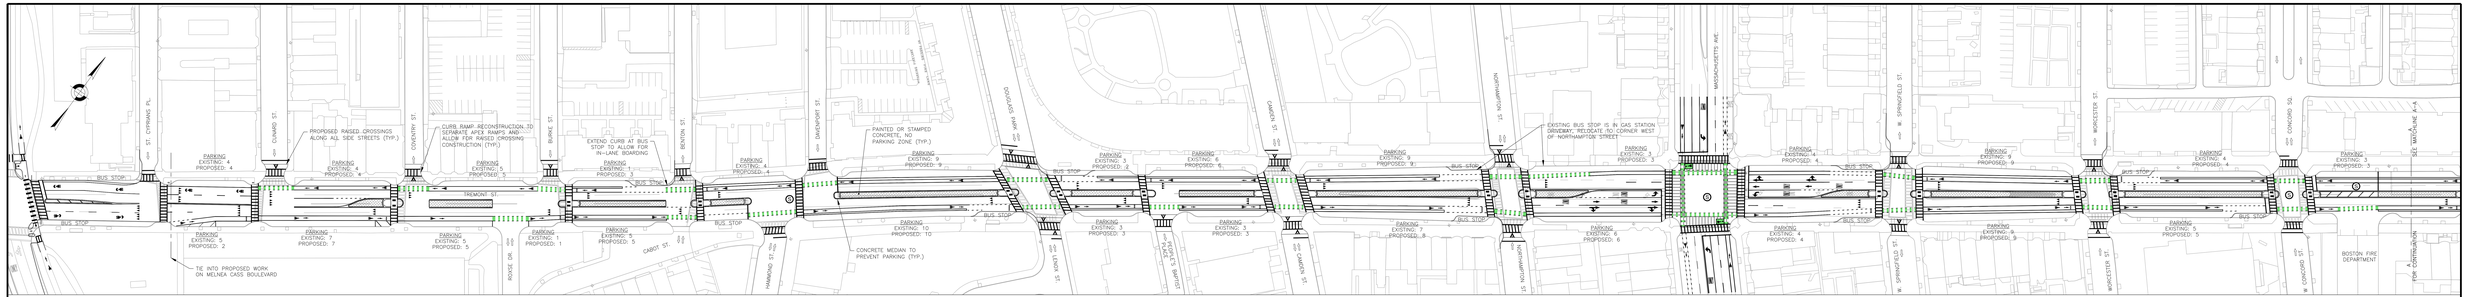

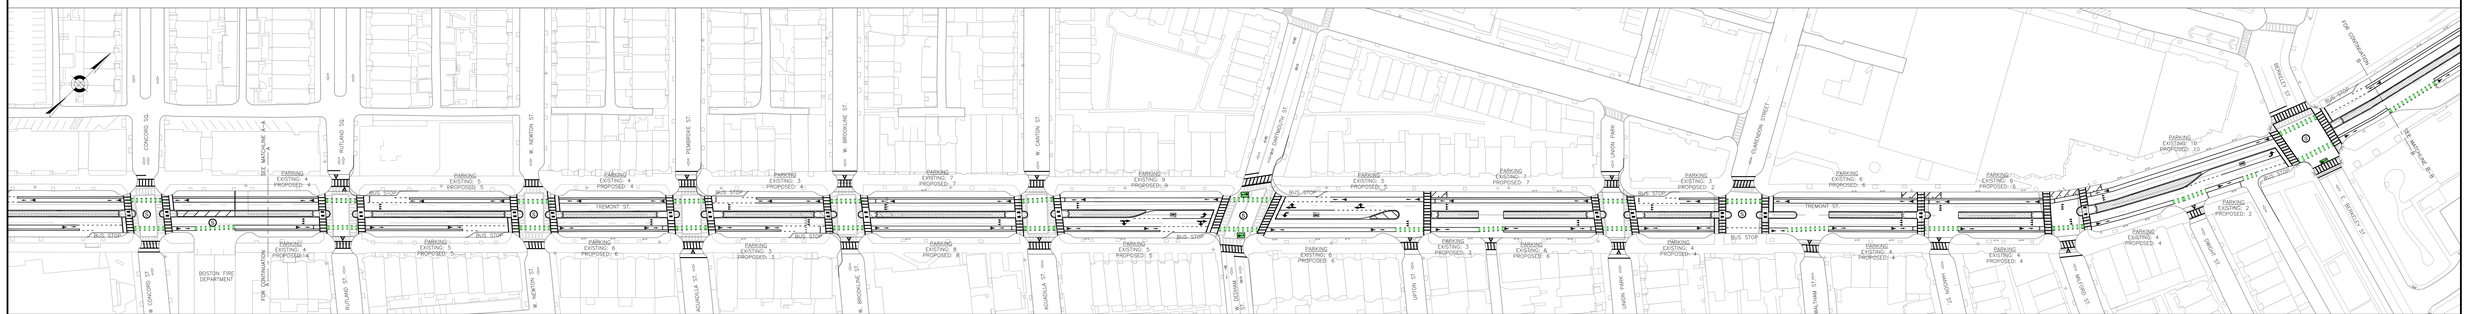

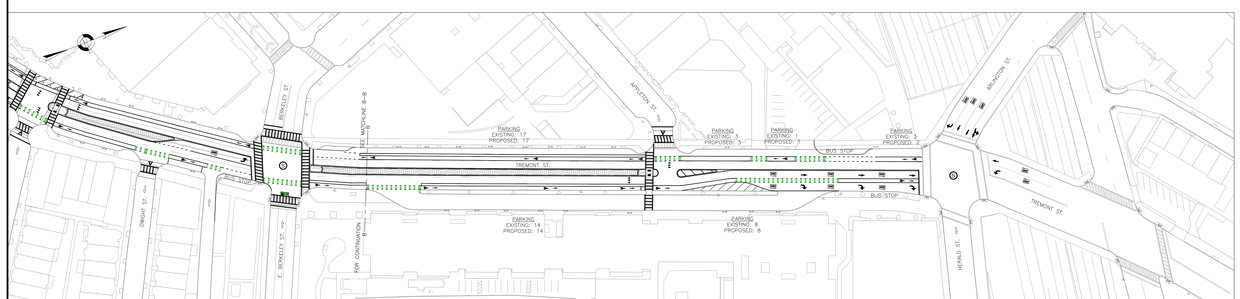

CONCEPT 2 CROSS-SECTIONS

AT INTERSECTIONS:
RAISED CENTER MEDIAN,
IN-LANE BUS STOP,
AND BIKE LANES

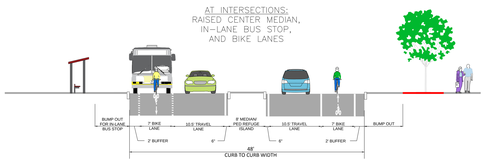
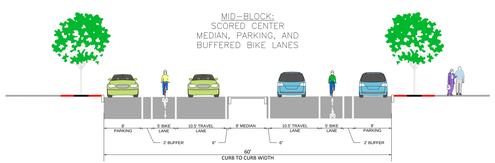
MID-BLOCK:
SCORED CENTER
MEDIAN, PARKING, AND
BUFFERED BIKE LANES